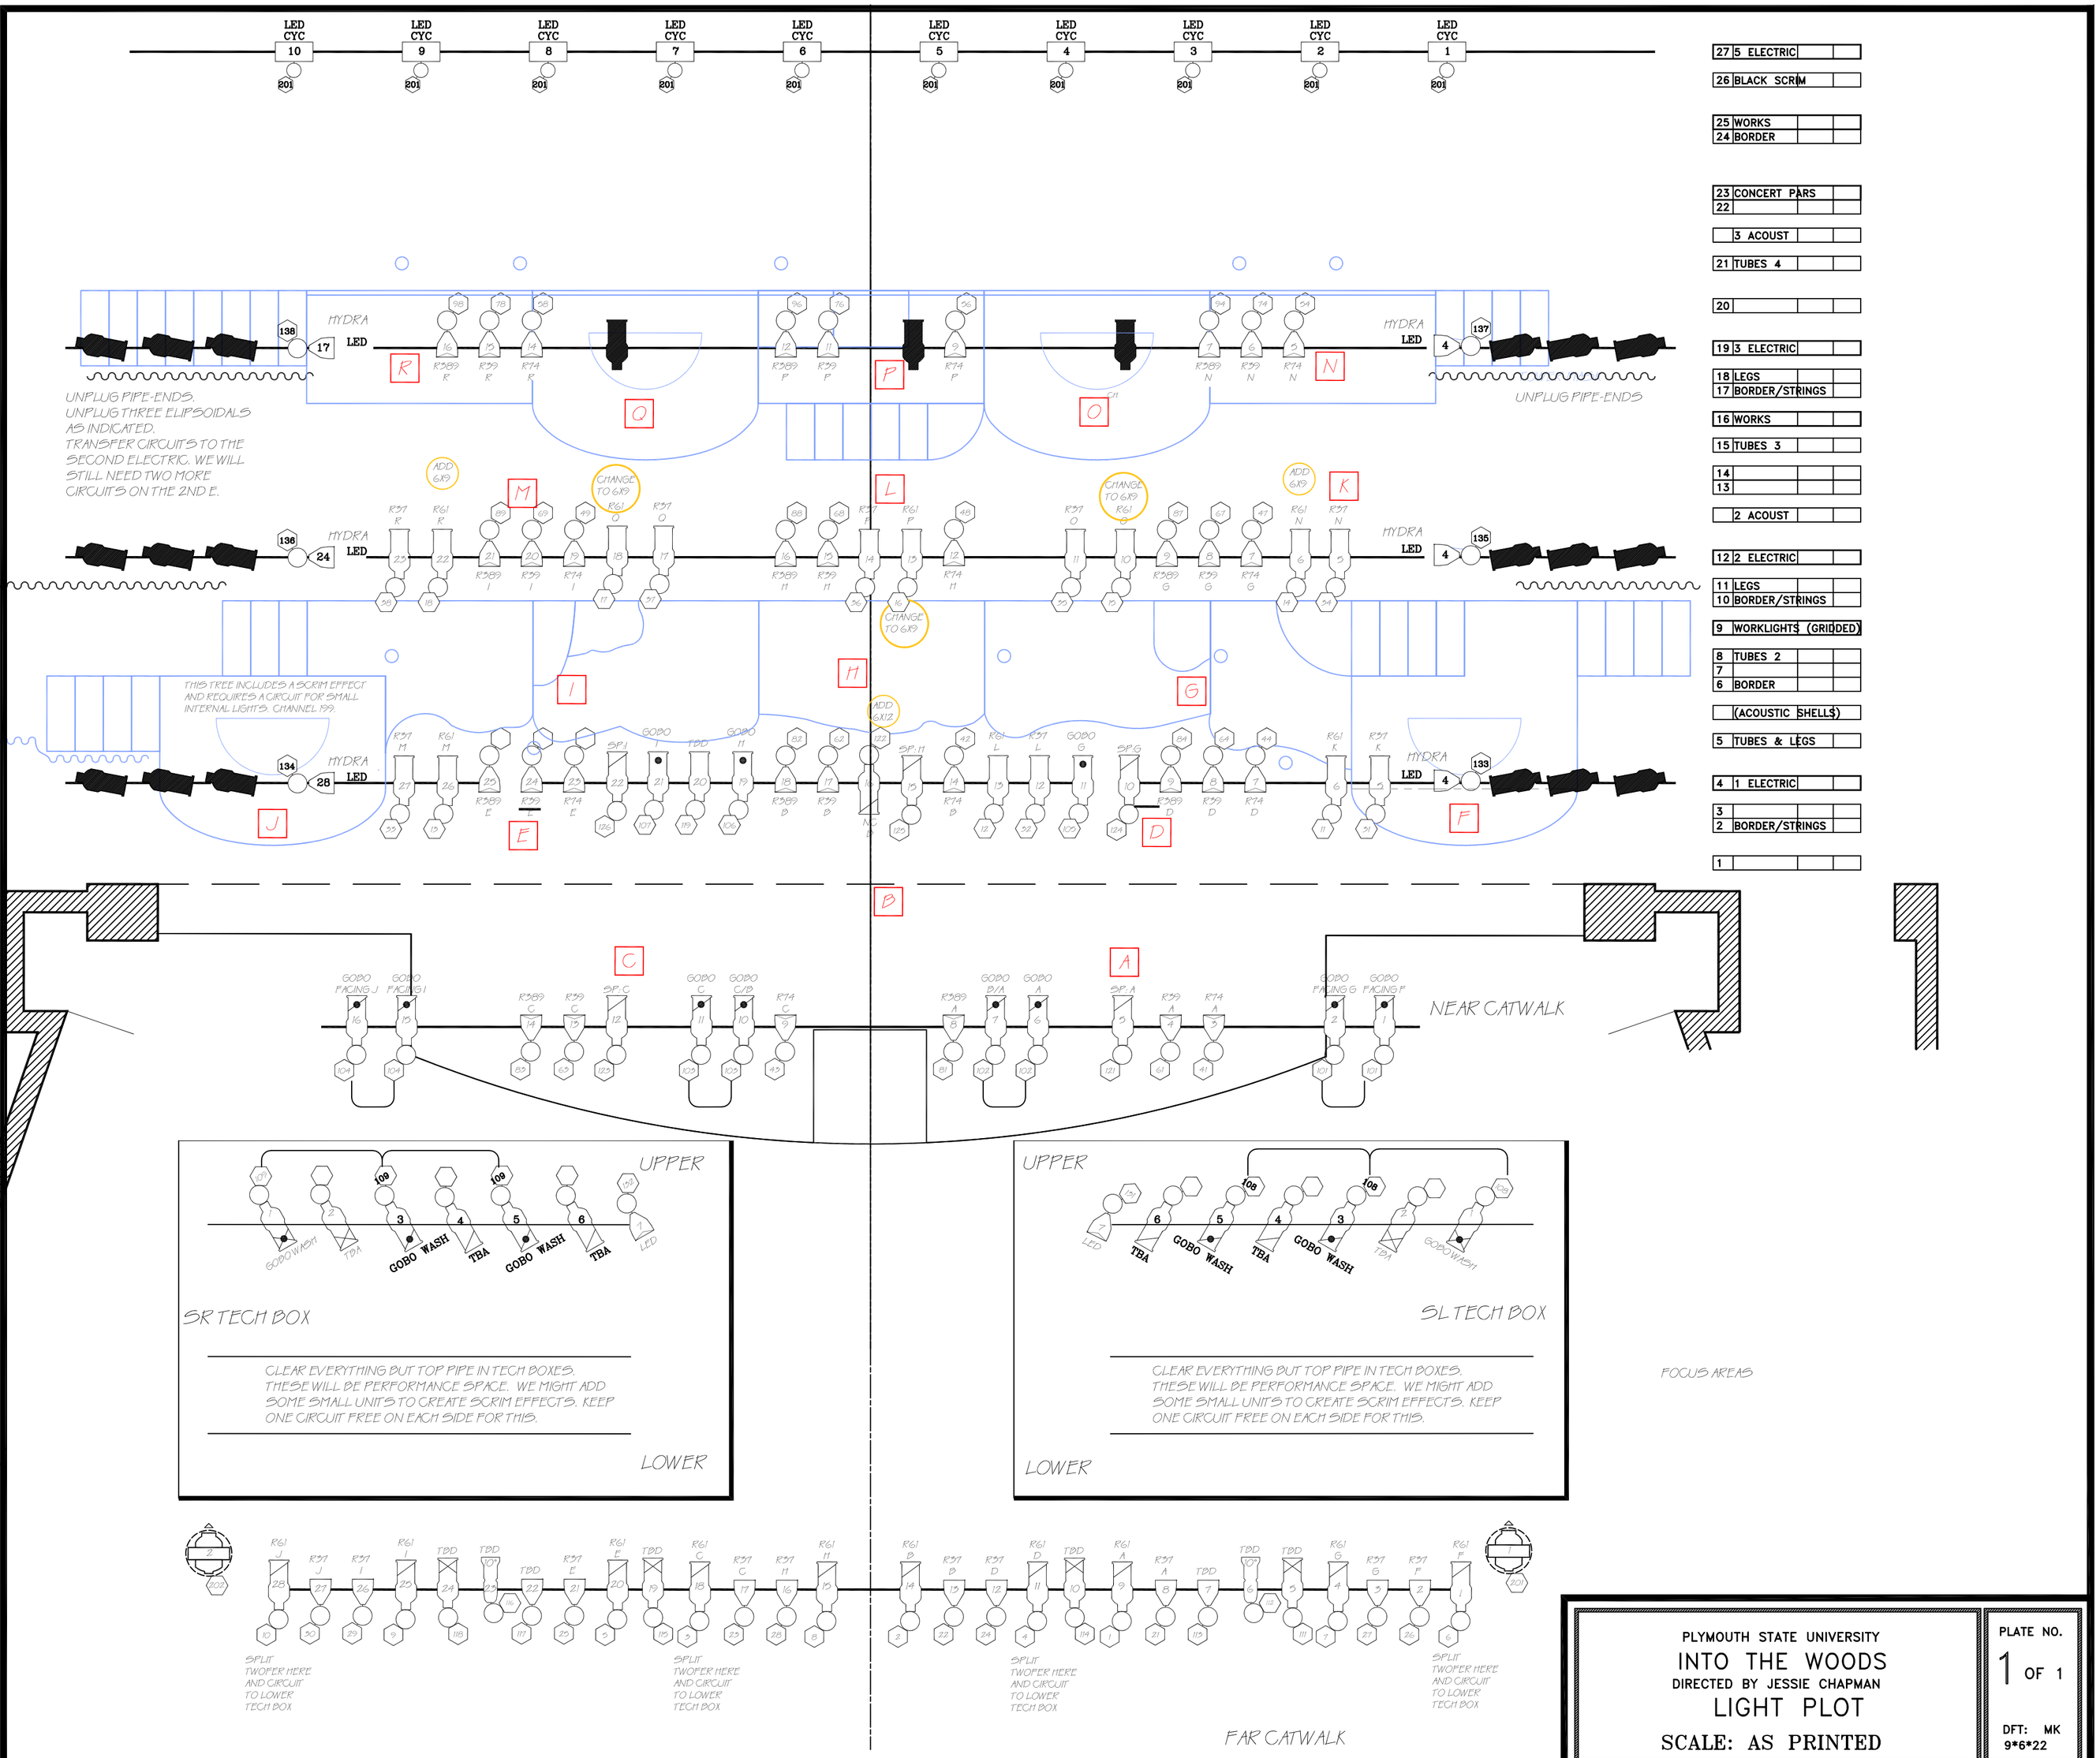

27	5 ELECTRIC		
26	BLACK SCRIM		
25	WORKS		
24	BORDER		
23	CONCERT PARS		
22			
	3 ACOUST		
21	TUBES 4		
20			
19	3 ELECTRIC		
18	LEGS		
17	BORDER/STRINGS		
16	WORKS		
15	TUBES 3		
14			
13			
	2 ACOUST		
12	2 ELECTRIC		
11	LEGS		
10	BORDER/STRINGS		
9	WORKLIGHTS (GRIDDED)		
8	TUBES 2		
7			
6	BORDER		
	(ACOUSTIC SHELLS)		
5	TUBES & LEGS		
4	1 ELECTRIC		
3			
2	BORDER/STRINGS		
1			

PLYMOUTH STATE UNIVERSITY

INTO THE WOODS

DIRECTED BY JESSIE CHAPMAN

LIGHT PLOT

SCALE: AS PRINTED

PLATE NO. 1 OF 1

DFT: MK
9*6*22