

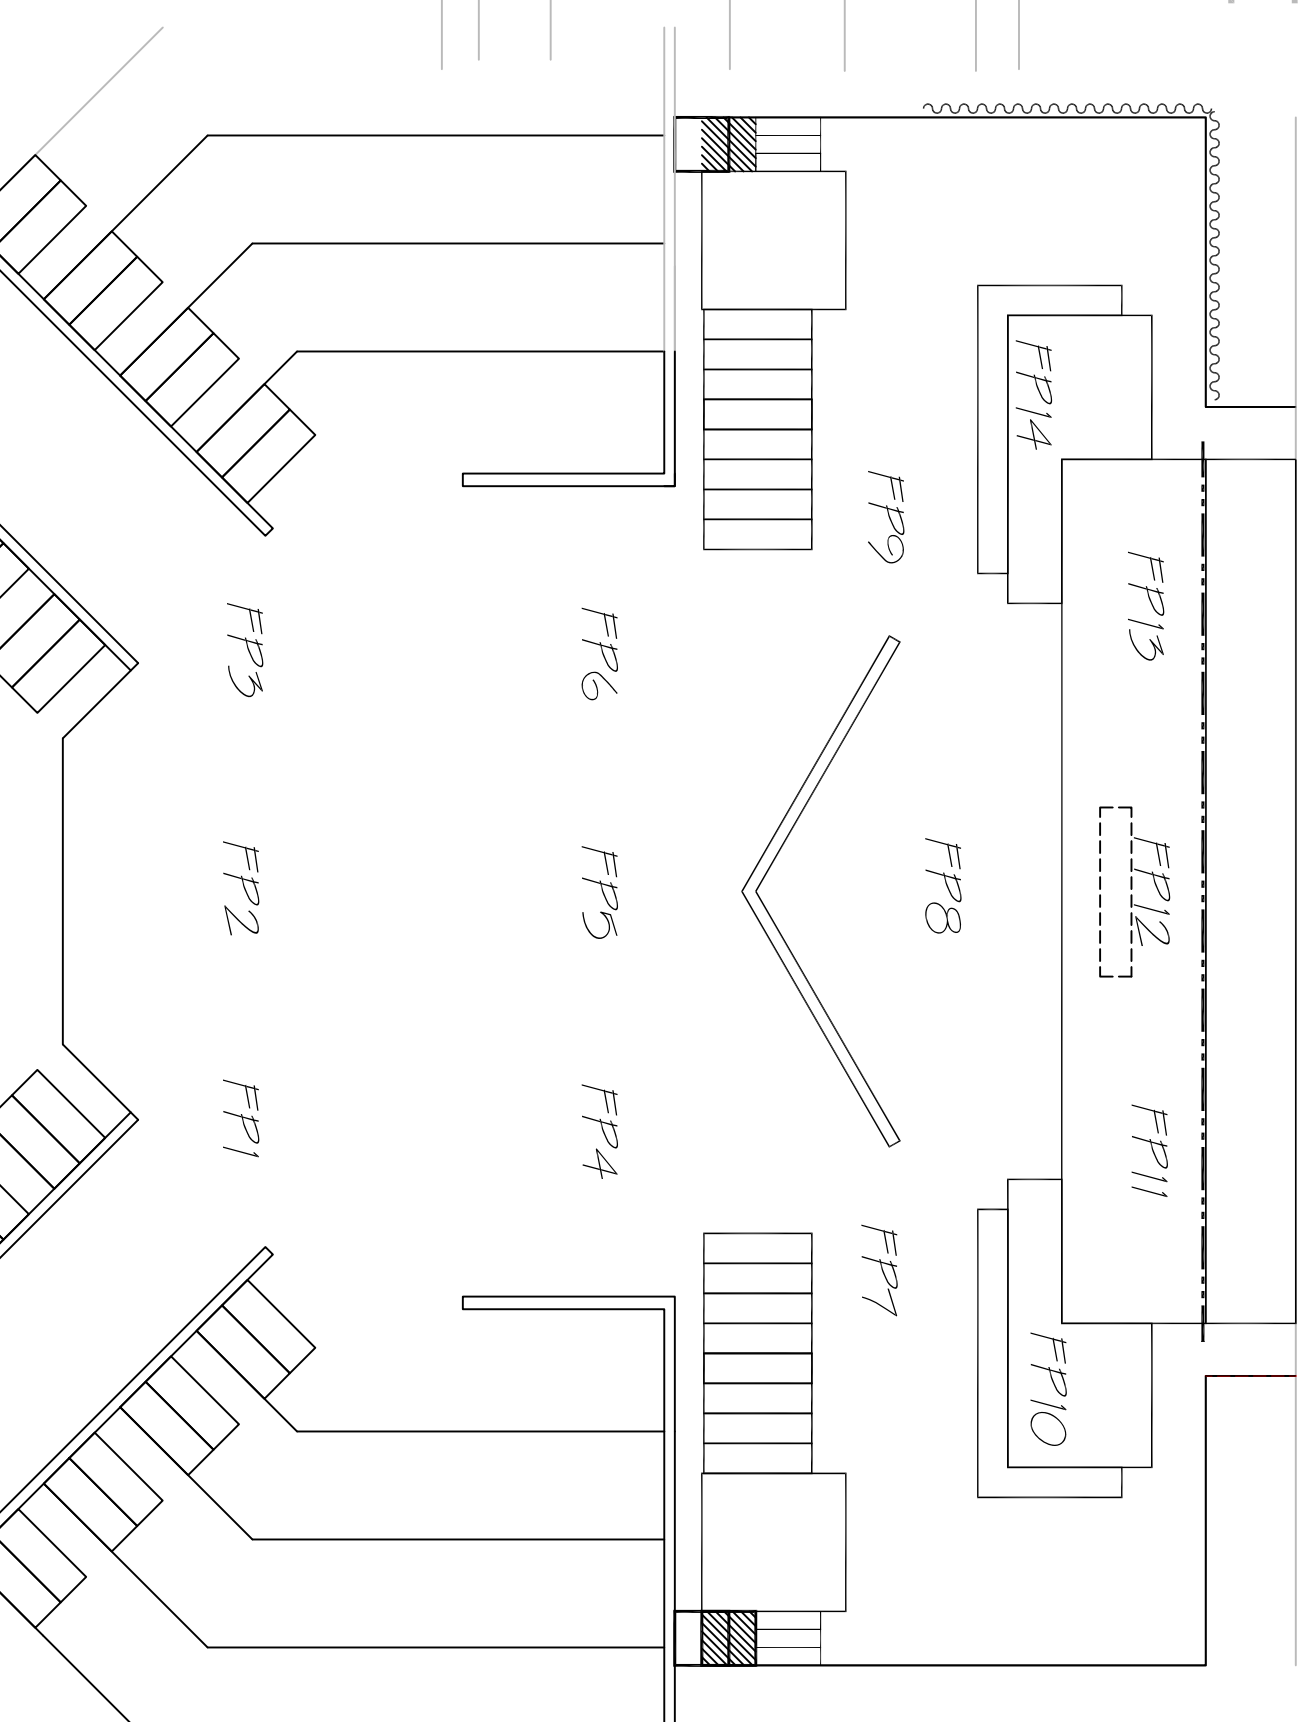


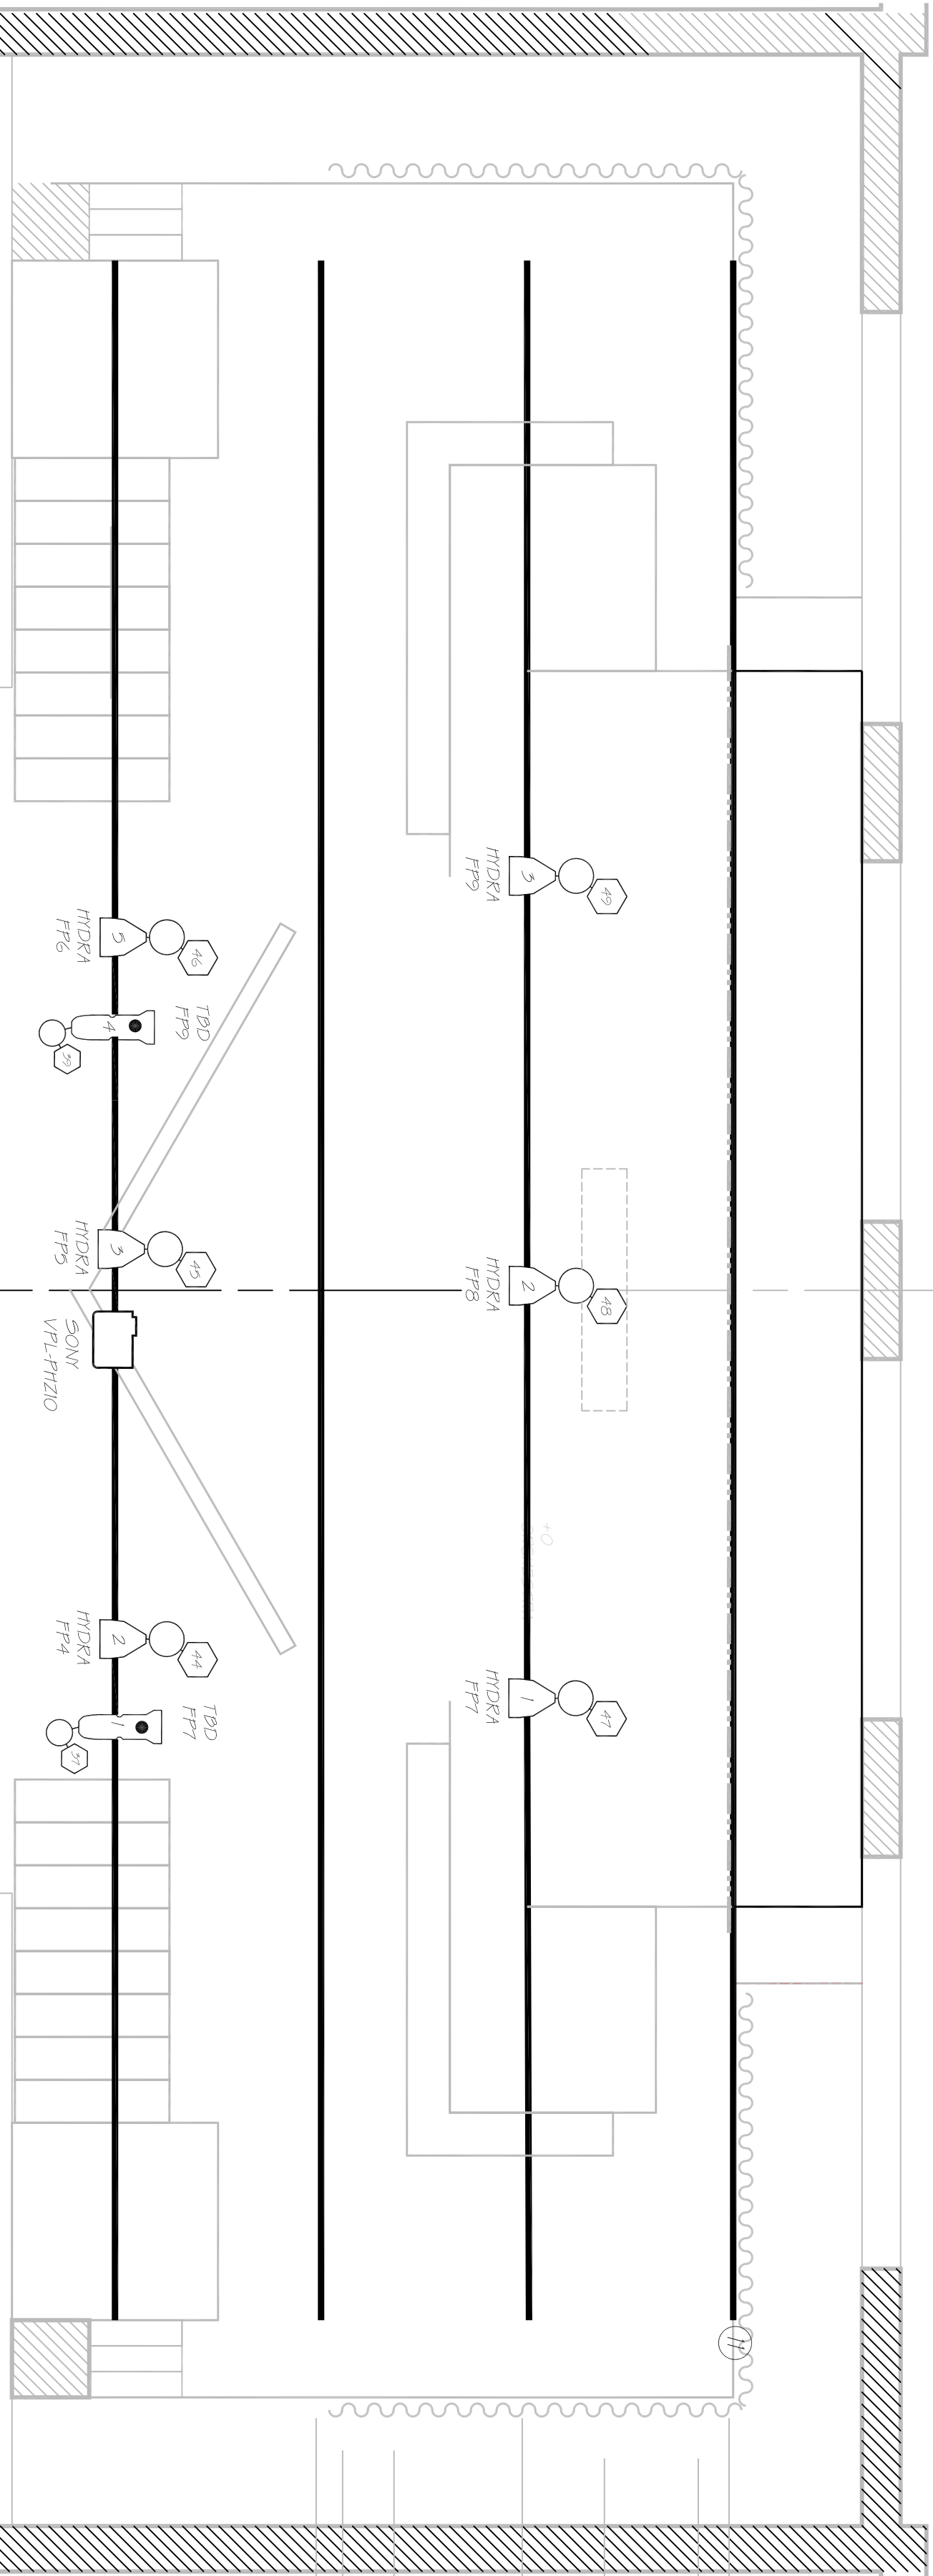

- PROJECTORS
THESE FOUR WILL BE CONTROLLED ON DATONWATCHOUT SYSTEM:
(2) WATER DRIST ON GRID (FOR SIDEWALL SCREENS)
(1) SON VPL-FH210 ON GRID (FOR TOP CENTER SCREEN UC)
(1) SON VPL-FH210 OR PANASONIC PT-D1000K (FOR STRING CURTAIN) OR
THESE TWO CAN SHARE THE SAME SIGNAL AND CAN BE RUN FROM POWERPOINT:
(2) OPTOMA GT160 (FOR MIRROR BALL)

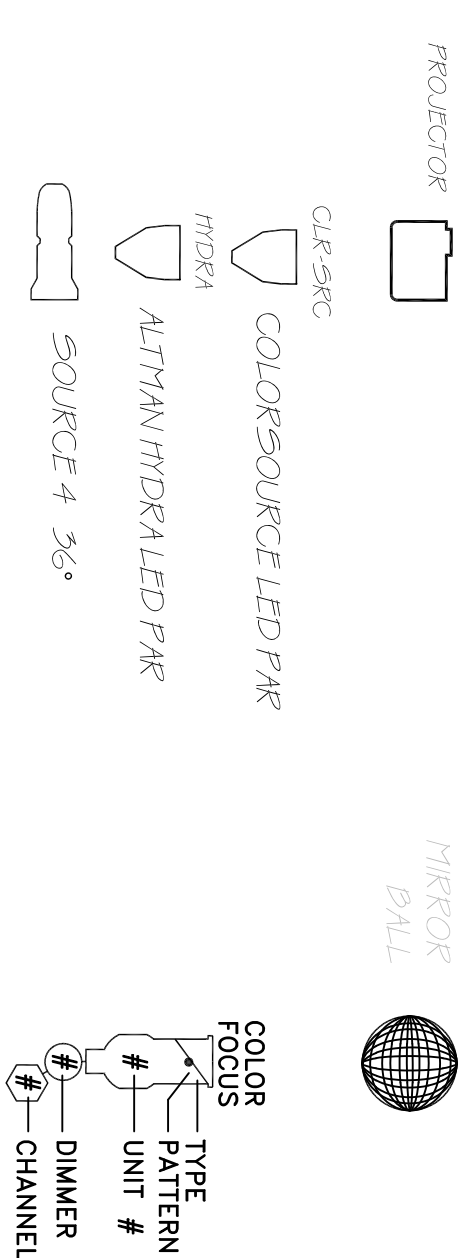

PLYMOUTH STATE UNIVERSITY
CABARET
LIGHTPLOT
RECOMMENDED SCALE: 3/8" = 1'-0"
OR PRINT TO SCALE
DIRECTED BY SCOTT SWEATT
DESIGNED BY MATT KIZER

PLATE #
1
OF 1
10-10-26
DFT: MK