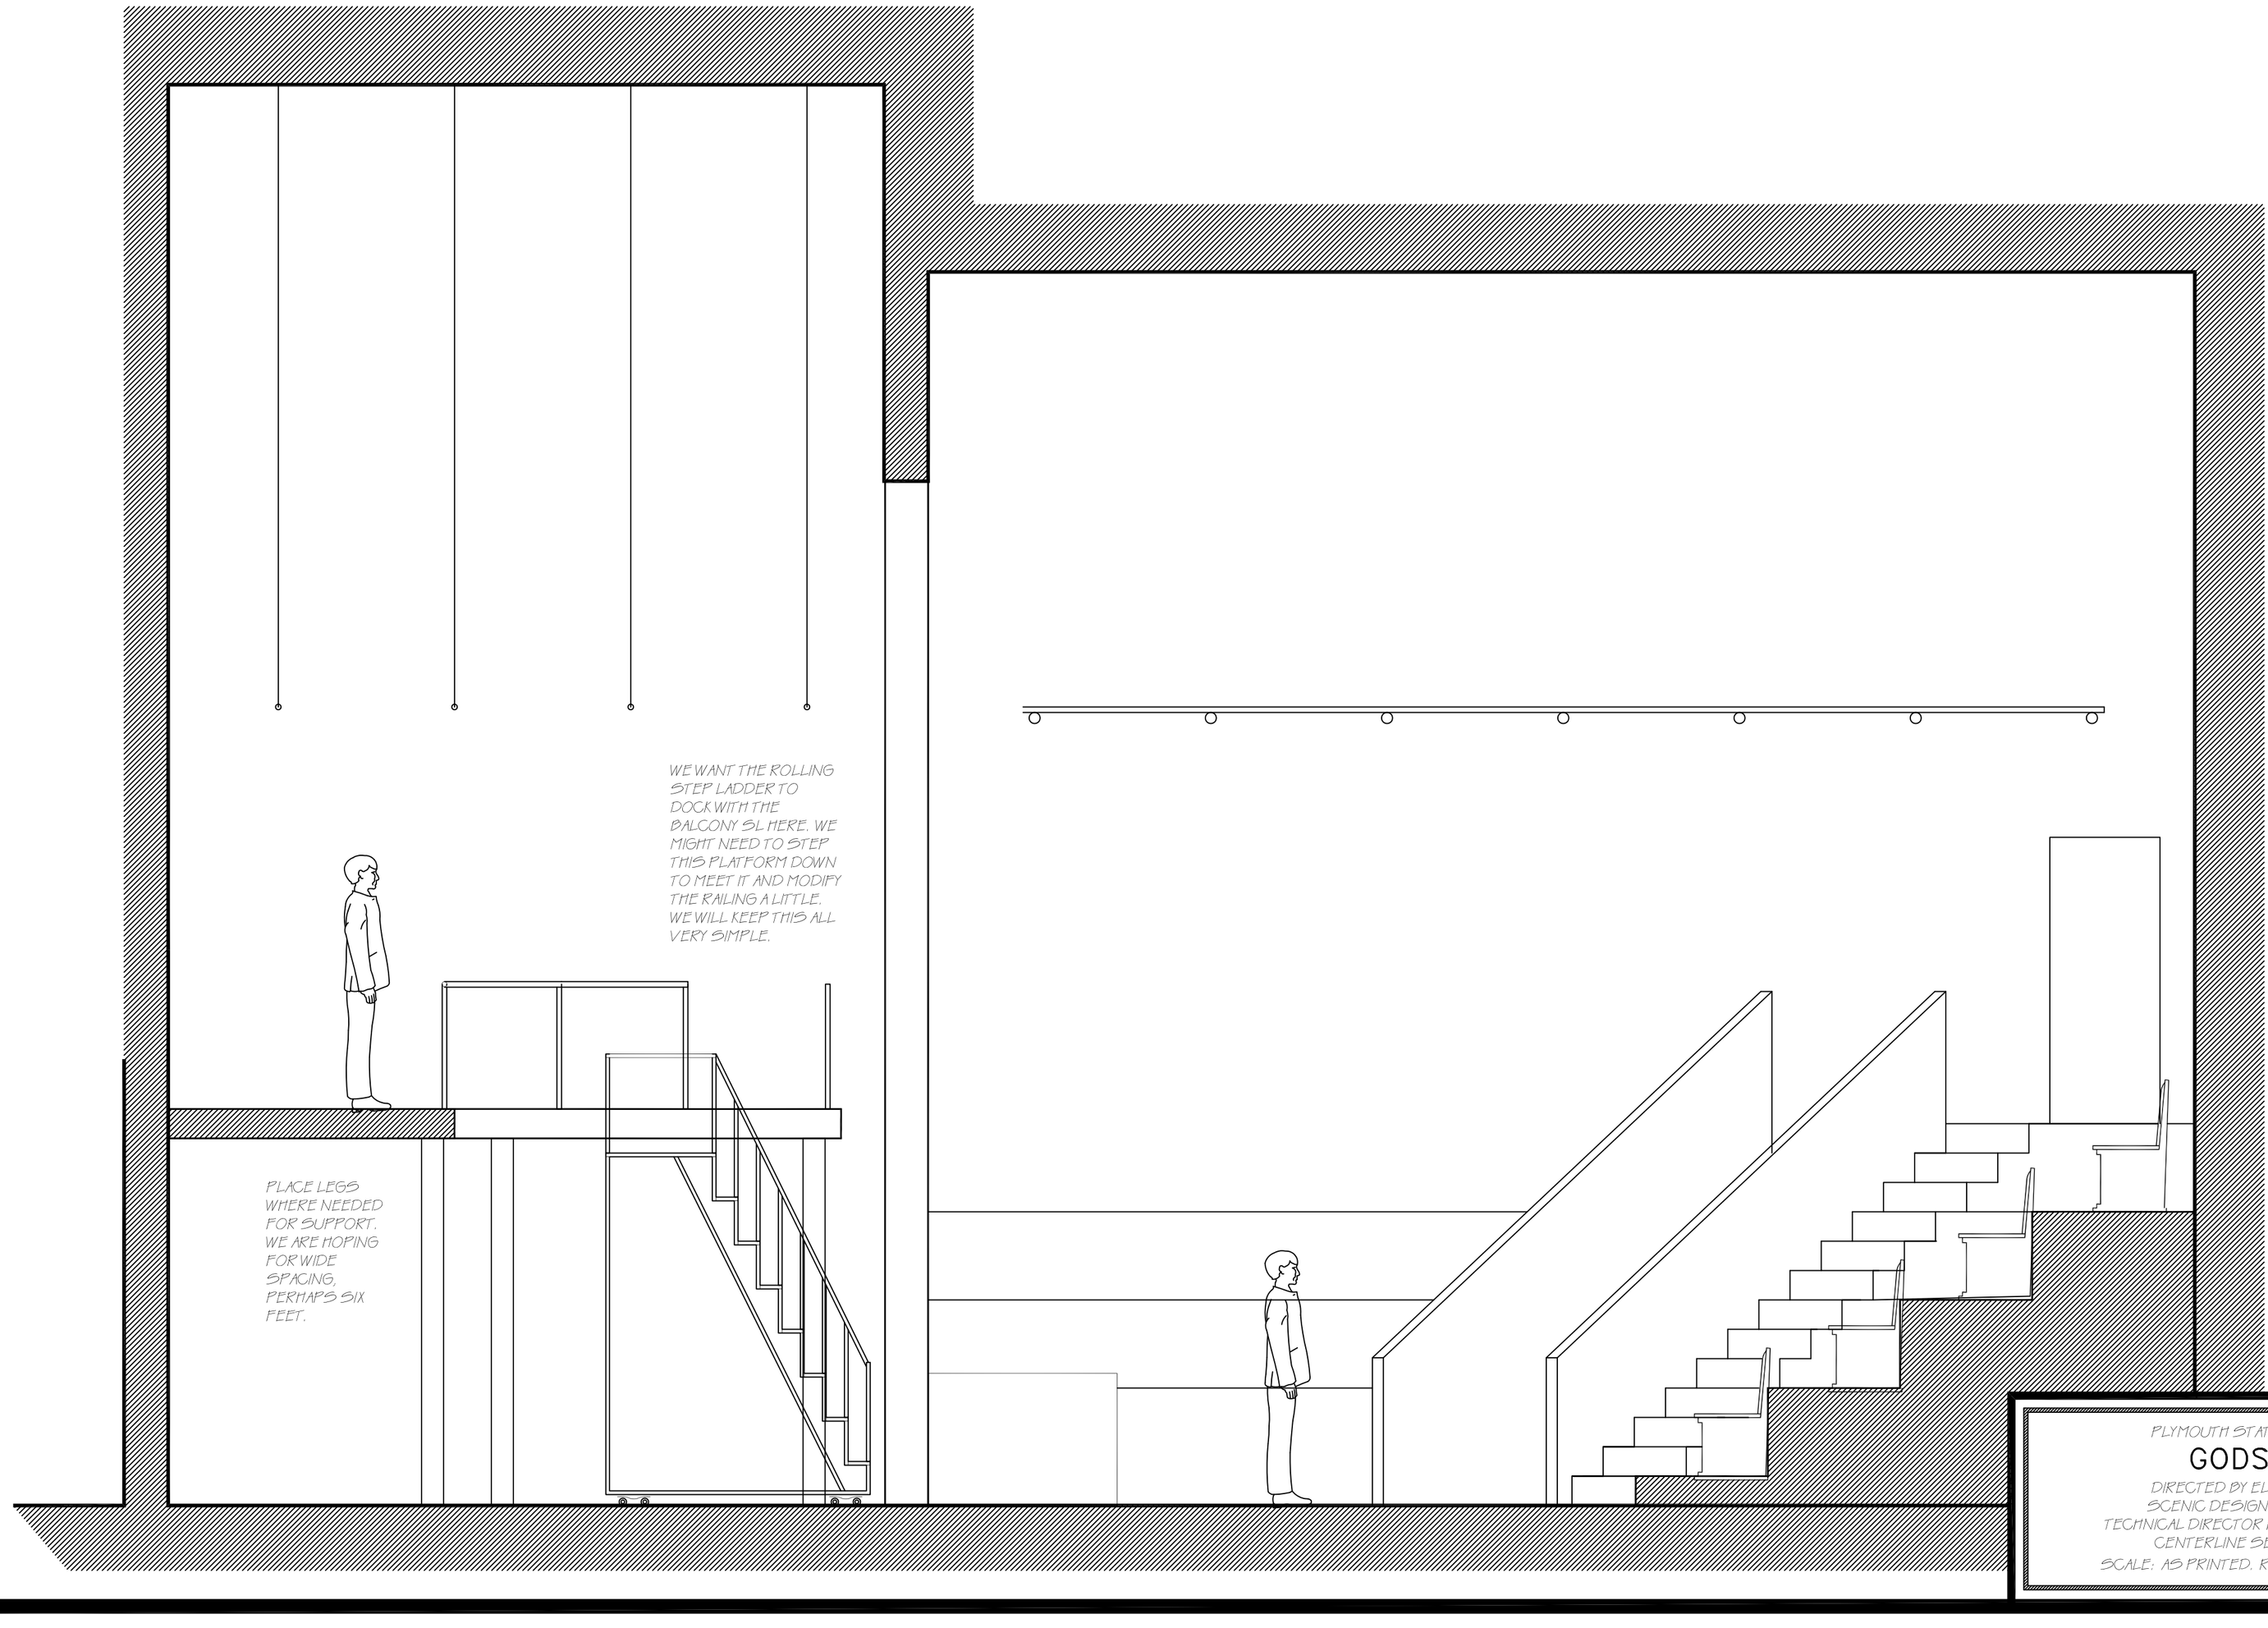

PLYMOUTH STATE UNIVERSITY

GODSPELL

DIRECTED BY ELIZABETH DAILY
SCENIC DESIGN BY MATT KIZER
TECHNICAL DIRECTOR HEATHER MANFREDIA
CENTERLINE SECTION TO SL
SCALE: AS PRINTED. RECOMMEND $\frac{3}{8}$" = 1'-0"

PLATE NO.
2 OF 2

8*27*23