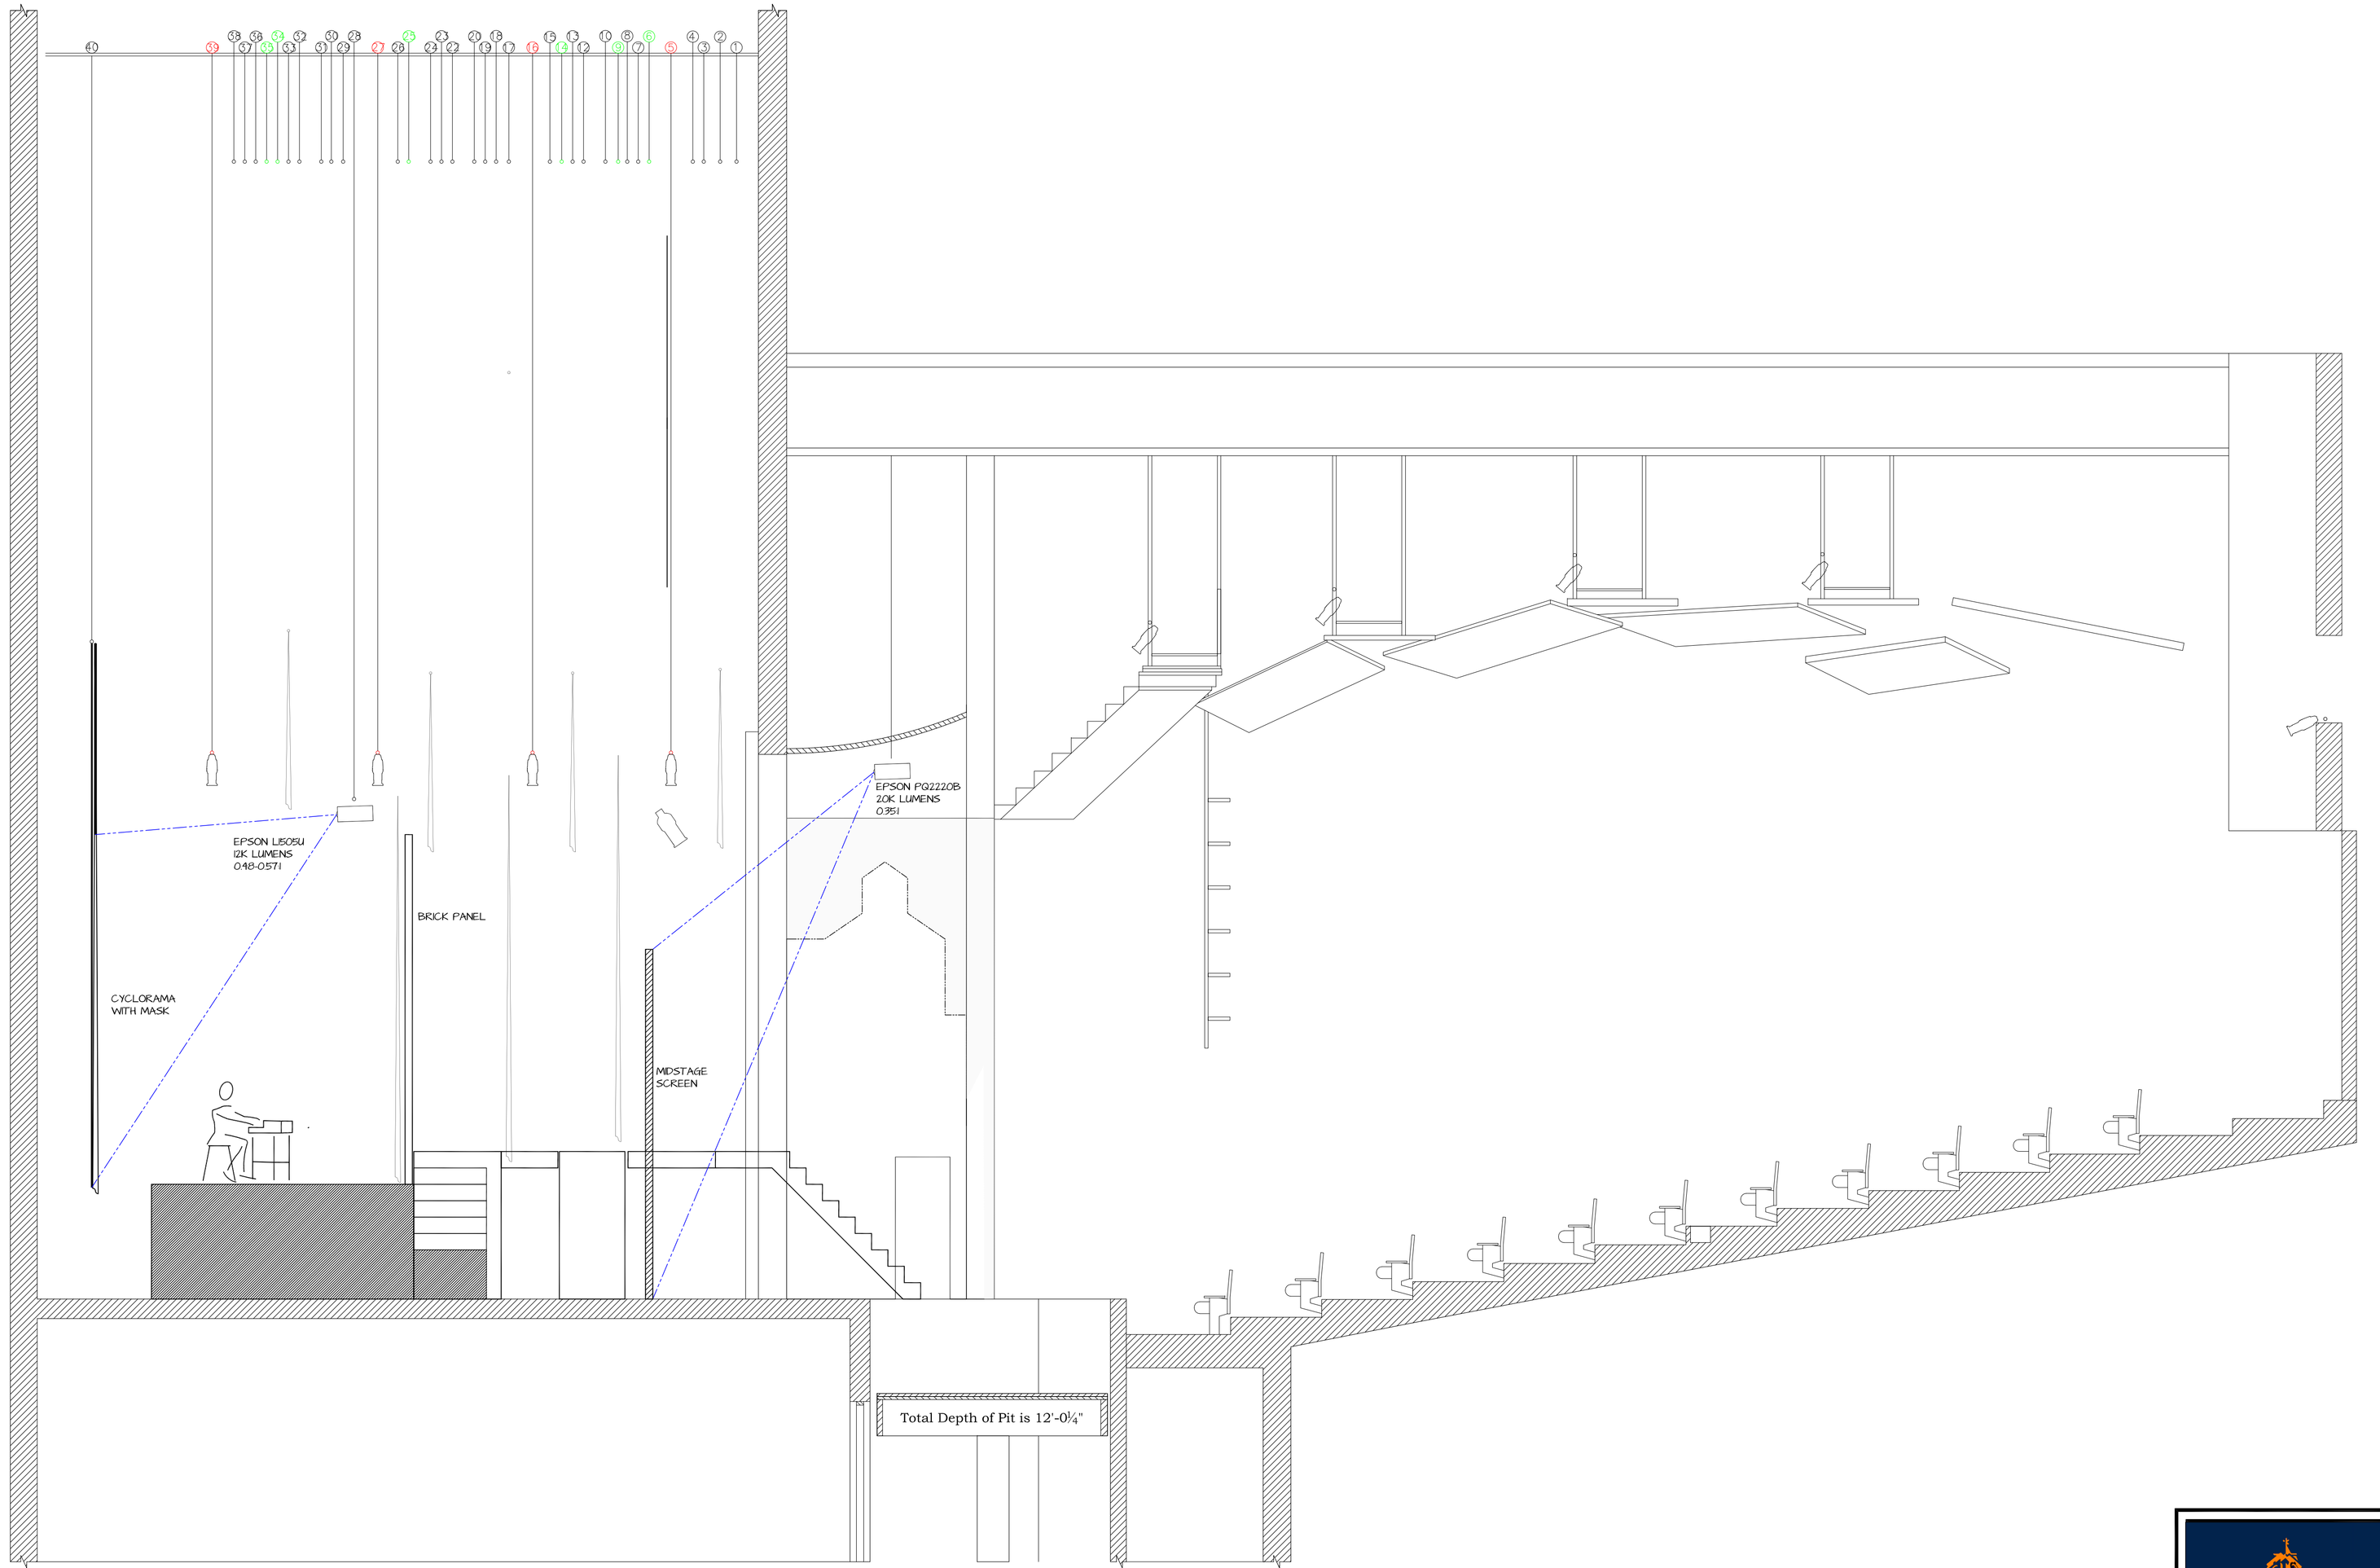

AUBURN UNIVERSITY

42ND STREET

by Michael Stewart, Mark Bramble, Al Dubin, and Harry Warren

Directed by Lindsay Taylor
Scenic Design by Matt Kizer
Technical Director, Matt Gist
February, 2027

CL SECTION TO SL

SCALE: AS PRINTED
UPDATED OCT 12 • 2026

PLATE 2 OF 4