


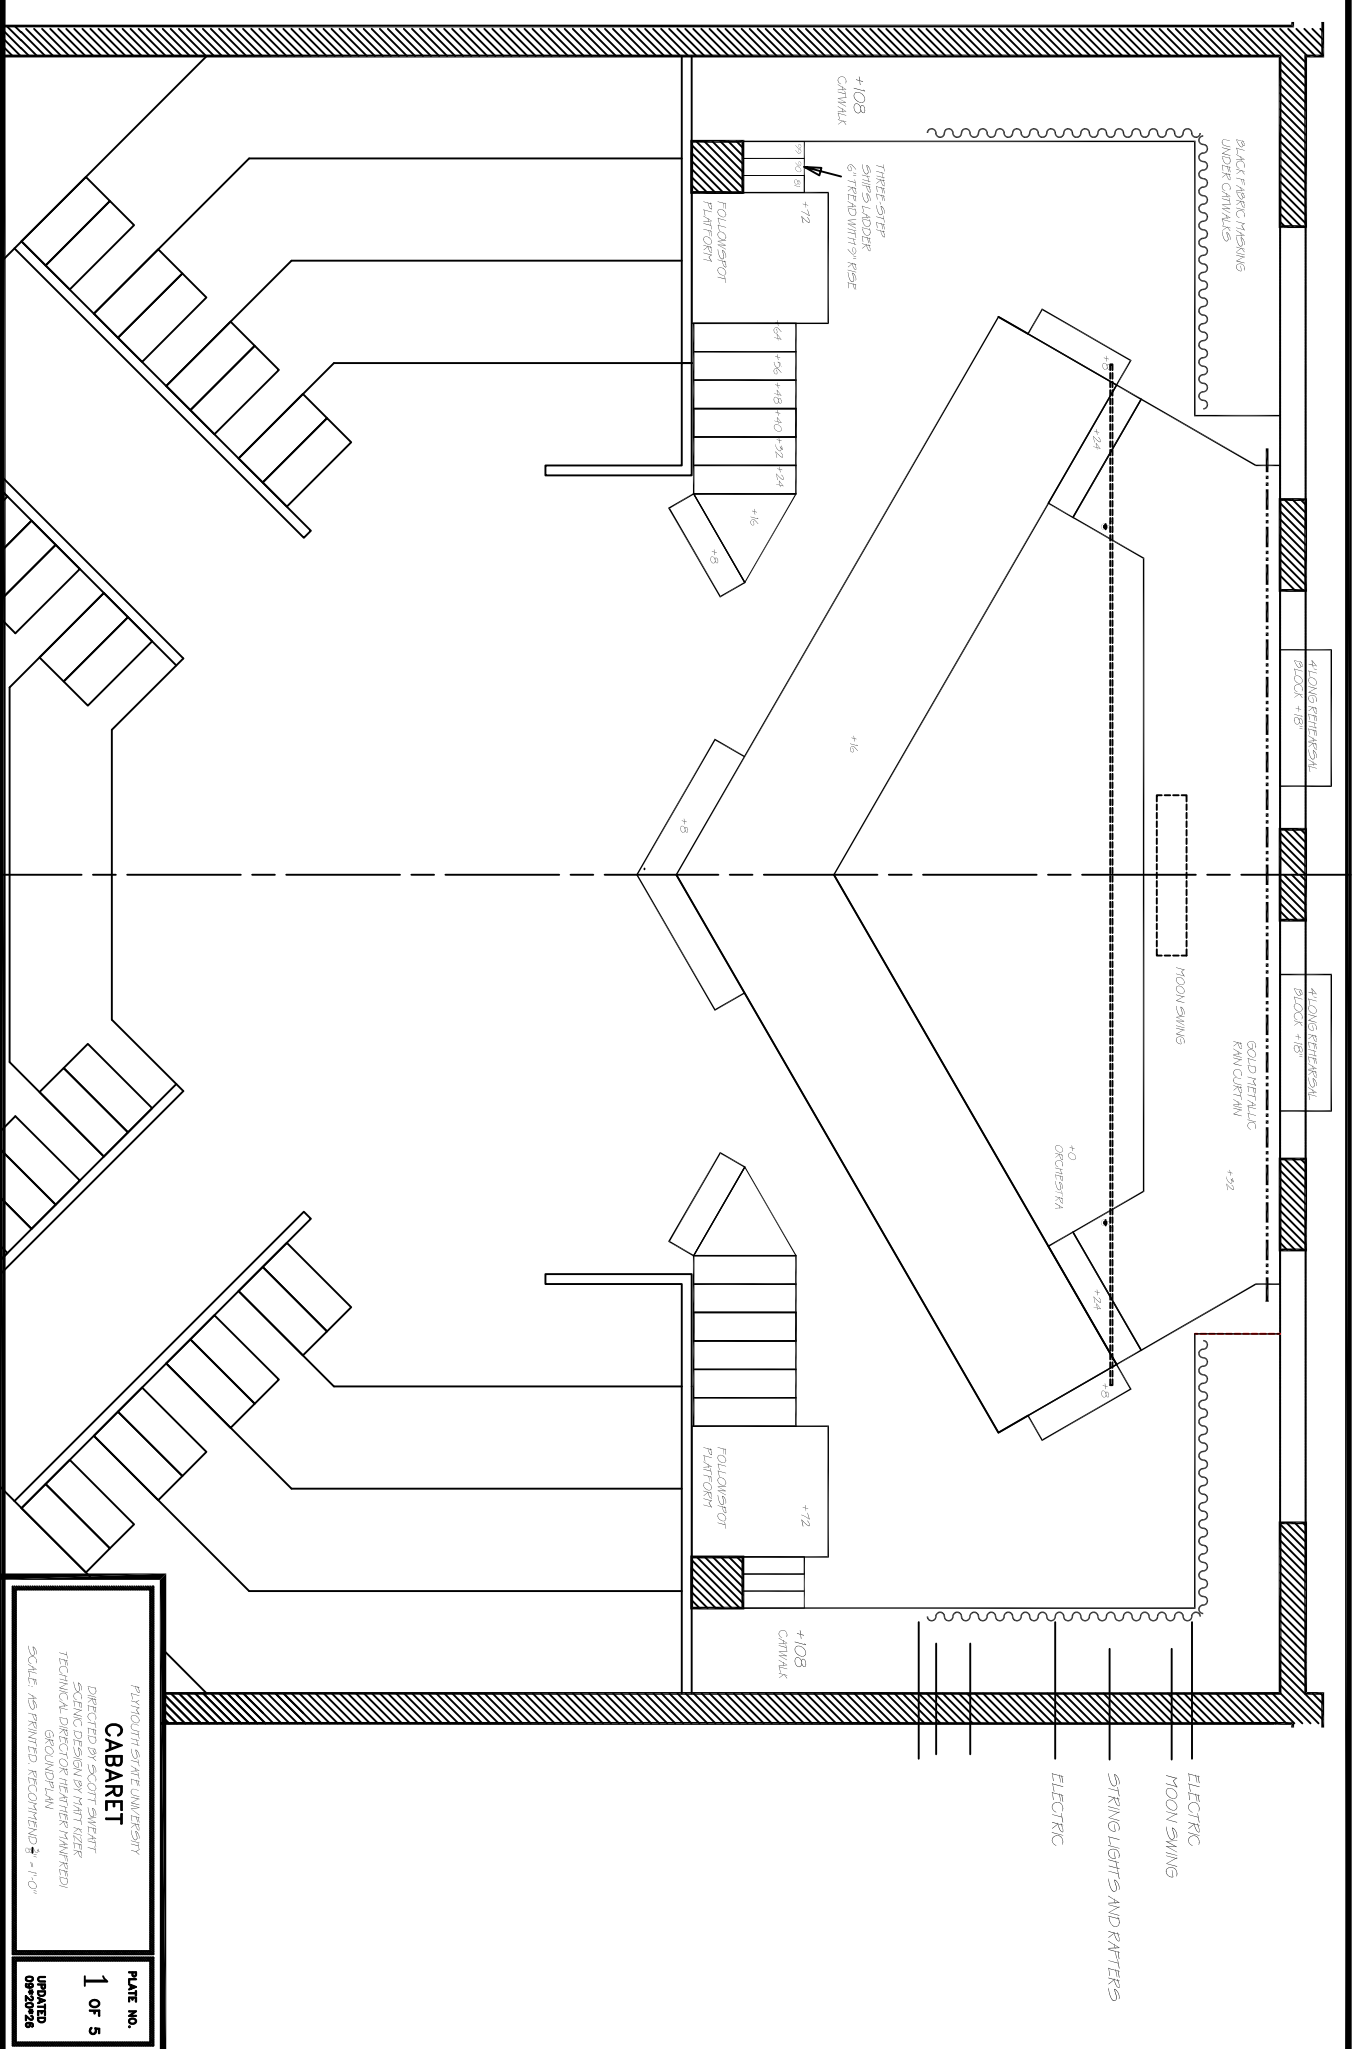

CABARET
DIRECTED BY SCOTT SWENT
TECHNICAL DIRECTOR/THEATER MANAGER
GROUND PLAN
SCALE: AS PRINTED RECOMMENDED 1/4" = 1'-0"

PLATE NO.
1 OF 5
UPDATED
08/20/28